Plotted by: Catchlove, Malcolm 7/28/2006 12:43 PM

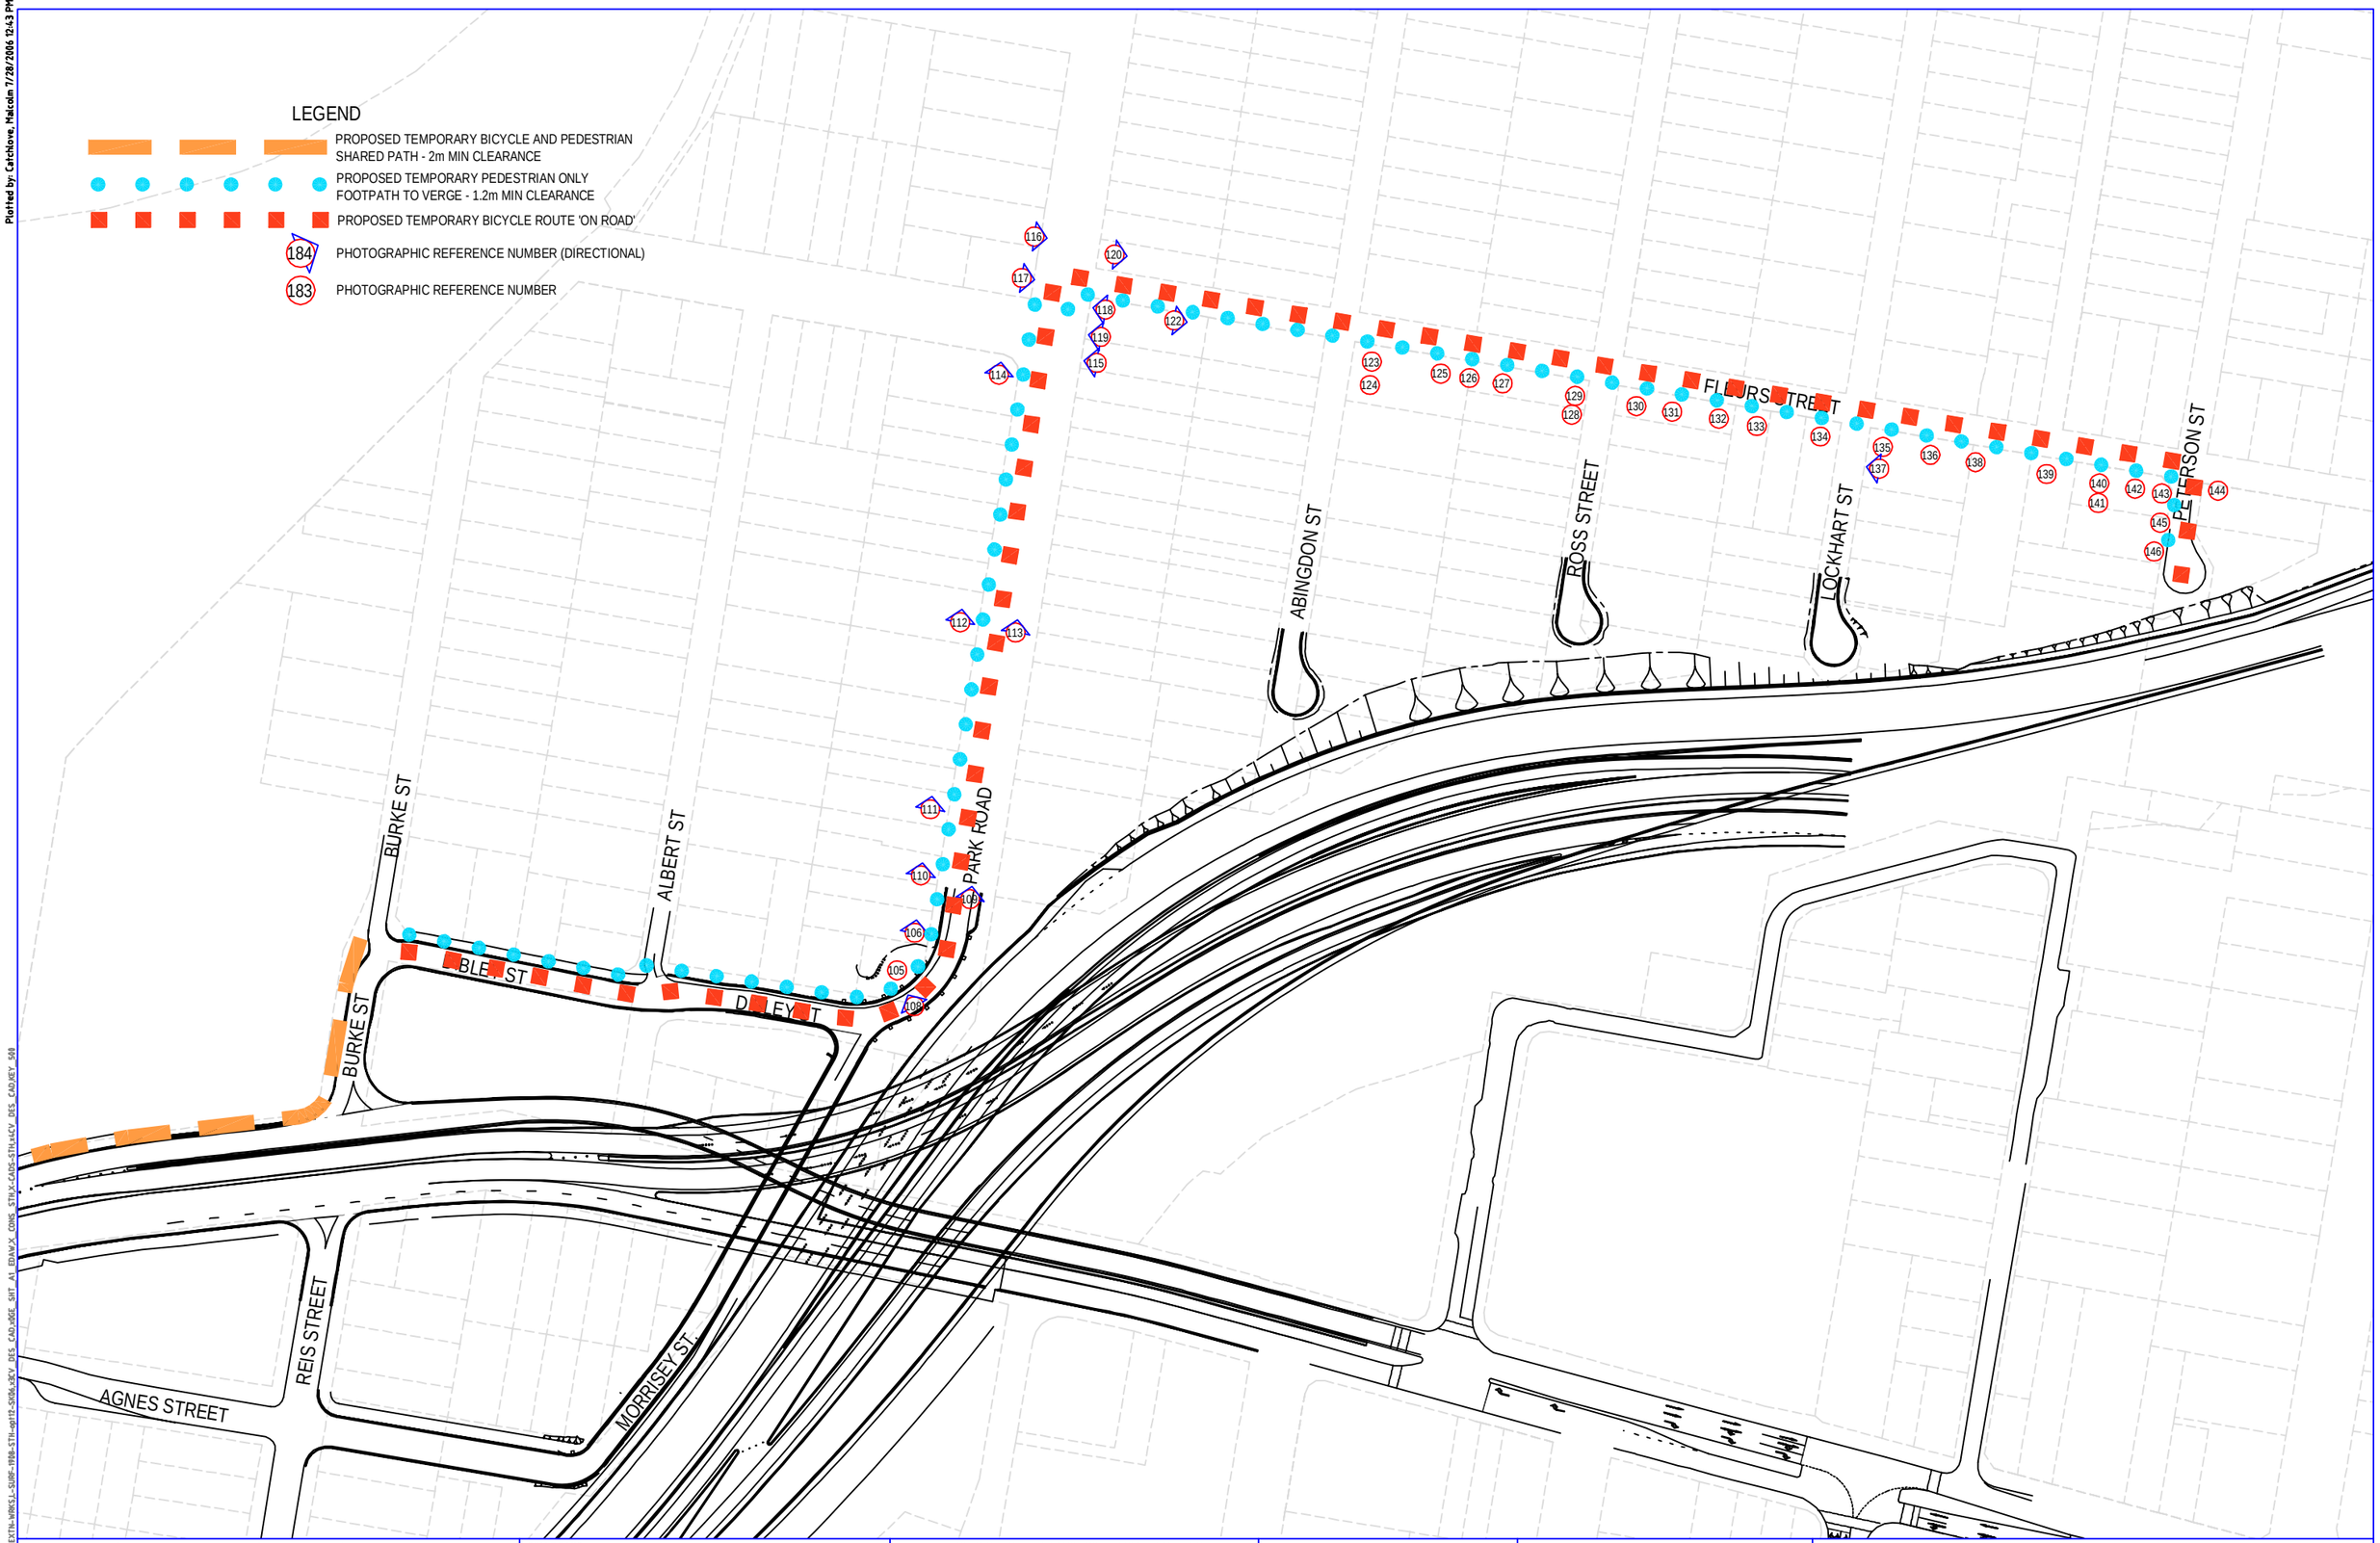

This drawing is confidential and shall only be used for the purposes of this project.

REVISIONS

REV	DATE	DESCRIPTION	APPD
00	7/27/2006	TEMPORARY SHARED CYCLE AND PEDESTRIAN PATH FOR REVIEW	ID

SCALE BARS

1:500 @ A1 metres

0 2 5 10 15 20 25 30

THE SIGNING OF THIS TITLE BLOCK CONFIRMS THE DESIGN AND DRAFTING OF THIS PROJECT HAVE BEEN PREPARED AND CHECKED IN ACCORDANCE WITH THE MPB DJV DESIGN VERIFICATION PLAN

DESIGNED	ID	CHECKED	
DRAWN	CL	CHECKED	
APPROVED		DATE	28.07.2006

RIVERCITY MOTORWAY

LBB JV

EDAW | AECOM

NORTH-SOUTH BYPASS TUNNEL

ZONE 3 - SURFACE WORKS
PROPOSED TEMPORARY CYCLE/PEDESTRIAN PATH SURVEY
O,KEEFE ST. TO PETERSON ST.

Status	Drg No.	Rev.
SKETCH	NSBT-3801-LS-SK-030511	00

Xref's: L-SITE-1908-ETH-opt12-SK06L1-EXTH-WRVS1-SUBS-1908-STH-opt12-SK06L1CV DES CAD:BGE SHT A1 EDAW:X CONS STRX-CADS-STH:LCV DES CAD:KEY 640